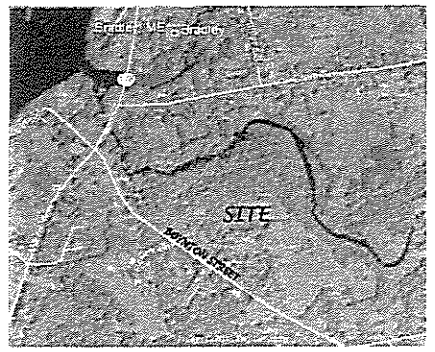

VICINITY PLAN

N.T.S.

NOTES

1. EXISTING LOTTING BASED ON MUNICIPAL RECORD DRAWINGS AND ARE APPROXIMATE.
2. PERIMETER BOUNDARY LINES BASED ON MONUMENTATION AND ARE APPROXIMATE. THIS IS PLAN IS A LOTTING PLAN ONLY AND IS NOT A BOUNDARY SURVEY.
3. SUBJECT PARCEL DEPICTED AS LOT 3 ON THE TOWN OF BRADLEY TAX ASSESSOR MAP 19.
4. PLAN REFERENCE: EVERGREEN CEMETARY, BOYNTON ROAD, BRADLEY, MAINE, DATED JANUARY 15, 1988, PREPARED BY THE UNIVERSITY OF MAINE STUDENT CHAPTER OF THE AMERICAN CONGRESS OF SURVEYING AND MAPPING.
5. CONVEYANCE OF LOT NOT WITHIN THE RANGE OF LOT NUMBERS 444 THROUGH 582 SHOULD BE FIELD VERIFIED.
6. TOTAL AREA OF CEMETERY: 4.0 ACRES, MORE OR LESS.
7. DIMENSIONS OF NEW LOTTING: 4' X 12' PER LOT.

LEGEND

- UM UNMARKED GRAVE
- SURVEY MONUMENT FOUND
- PIN FOUND
- SURVEY MONUMENT SET
- DECIDUOUS TREE
- CONIFEROUS TREE
- SHRUB
- CEDAR HEDGE

STATE OF MAINE
PENOBSCOT, SS.
REGISTRY OF DEEDS
RECEIVED AND FILED
_____20____
____ h ____ m ____ M
Attest: _____ Register
RECORDED AS MAP FILE
_____

SCALE: 1"= 30'

30' 0' 30' 60' 90' 120'

THIS SURVEY CONFORMS TO STANDARDS SET FORTH BY THE BOARD OF REGISTRATION FOR LAND SURVEYORS, CATEGORY 1, CONDITION 4, WITH THE FOLLOWING EXCEPTIONS:

A. NO WRITTEN DESCRIPTION
B. NOT ALL CORNERS AND ANGLE POINTS MONUMENTED
C. POSITIONAL ERROR MAY EXCEED 1/40 INCH IN MAP PLOTTING
D. BEARINGS AND DISTANCES NOTED WITH GREATER ACCURACY THAN REQUIRED

OSCAR F. EMERSON, JR., PLS #2102 DATE

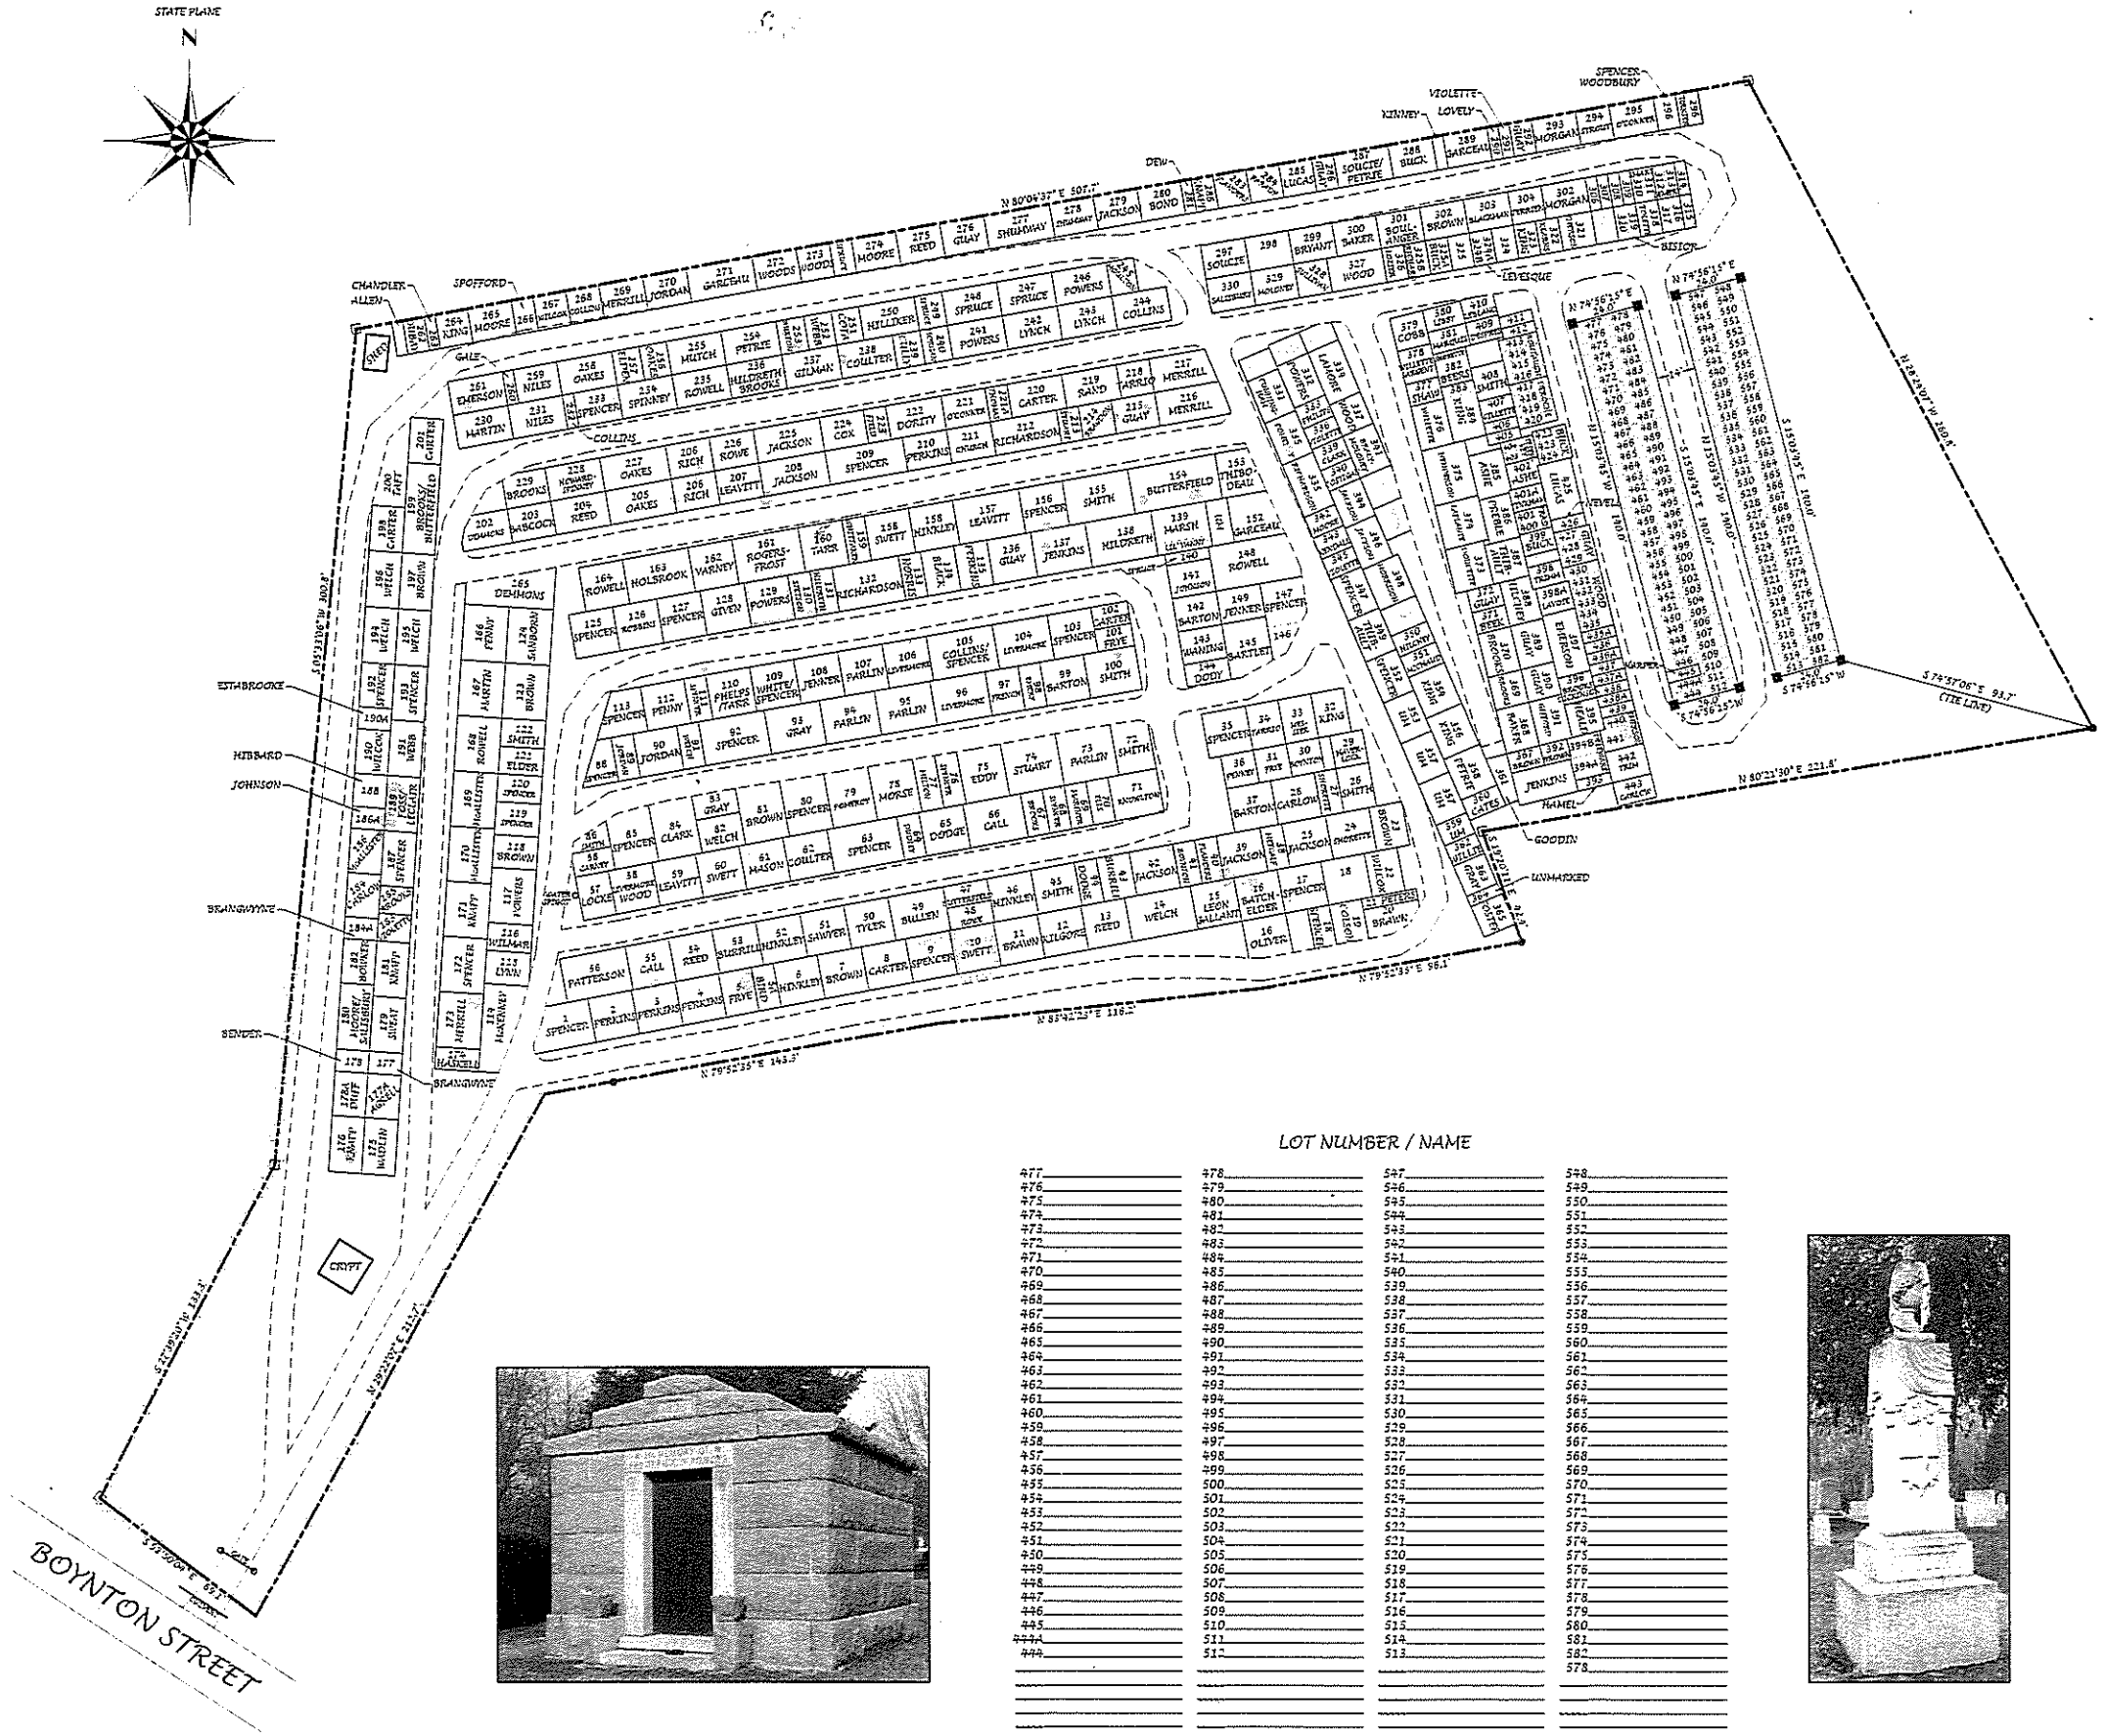

LOT NUMBER / NAME

477	478	547	548
476	479	546	549
475	480	545	550
474	481	544	551
473	482	543	552
472	483	542	553
471	484	541	554
470	485	540	555
469	486	539	556
468	487	538	557
467	488	537	558
466	489	536	559
465	490	535	560
464	491	534	561
463	492	533	562
462	493	532	563
461	494	531	564
460	495	530	565
459	496	529	566
458	497	528	567
457	498	527	568
456	499	526	569
455	500	525	570
454	501	524	571
453	502	523	572
452	503	522	573
451	504	521	574
450	505	520	575
449	506	519	576
448	507	518	577
447	508	517	578
446	509	516	579
445	510	515	580
444A	511	514	581
444	512	513	582
			578

DOWN to EARTH
PROFESSIONAL LAND SERVICES INC.
P.O. BOX 443
BRADLEY, MAINE 04411-0443
TEL. 207-827-6733

NO	REVISION DESCRIPTION	BY	CKD	DATE

DRAWING TITLE: LOTTING PLAN EVERGREEN CEMETERY

OWNER OF RECORD: TOWN OF BRADLEY
165B MAIN STREET, BRADLEY, MAINE
PENOBSCOT COUNTY

DRAWN BY	OFE
CHECKED BY	OFE
SCALE	1"=30'
DATE	01/27/13
JOB NUMBER	12072

DRAWING NUMBER
S-1